REVISIONS

DATE	NAME	NO.
JAN. '98	LOUIS A. RAIMONDI	10622
7/1/98	LOUIS A. RAIMONDI	10622
FEB. 05	LOUIS A. RAIMONDI	10622
MAR. 12	MICHAEL J. NEGLIA	38604
APR. 12	MICHAEL J. NEGLIA	38604

KEY MAP

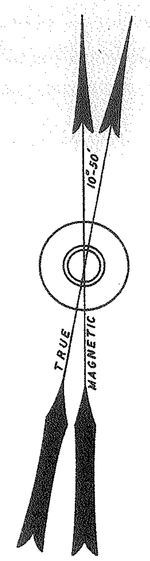

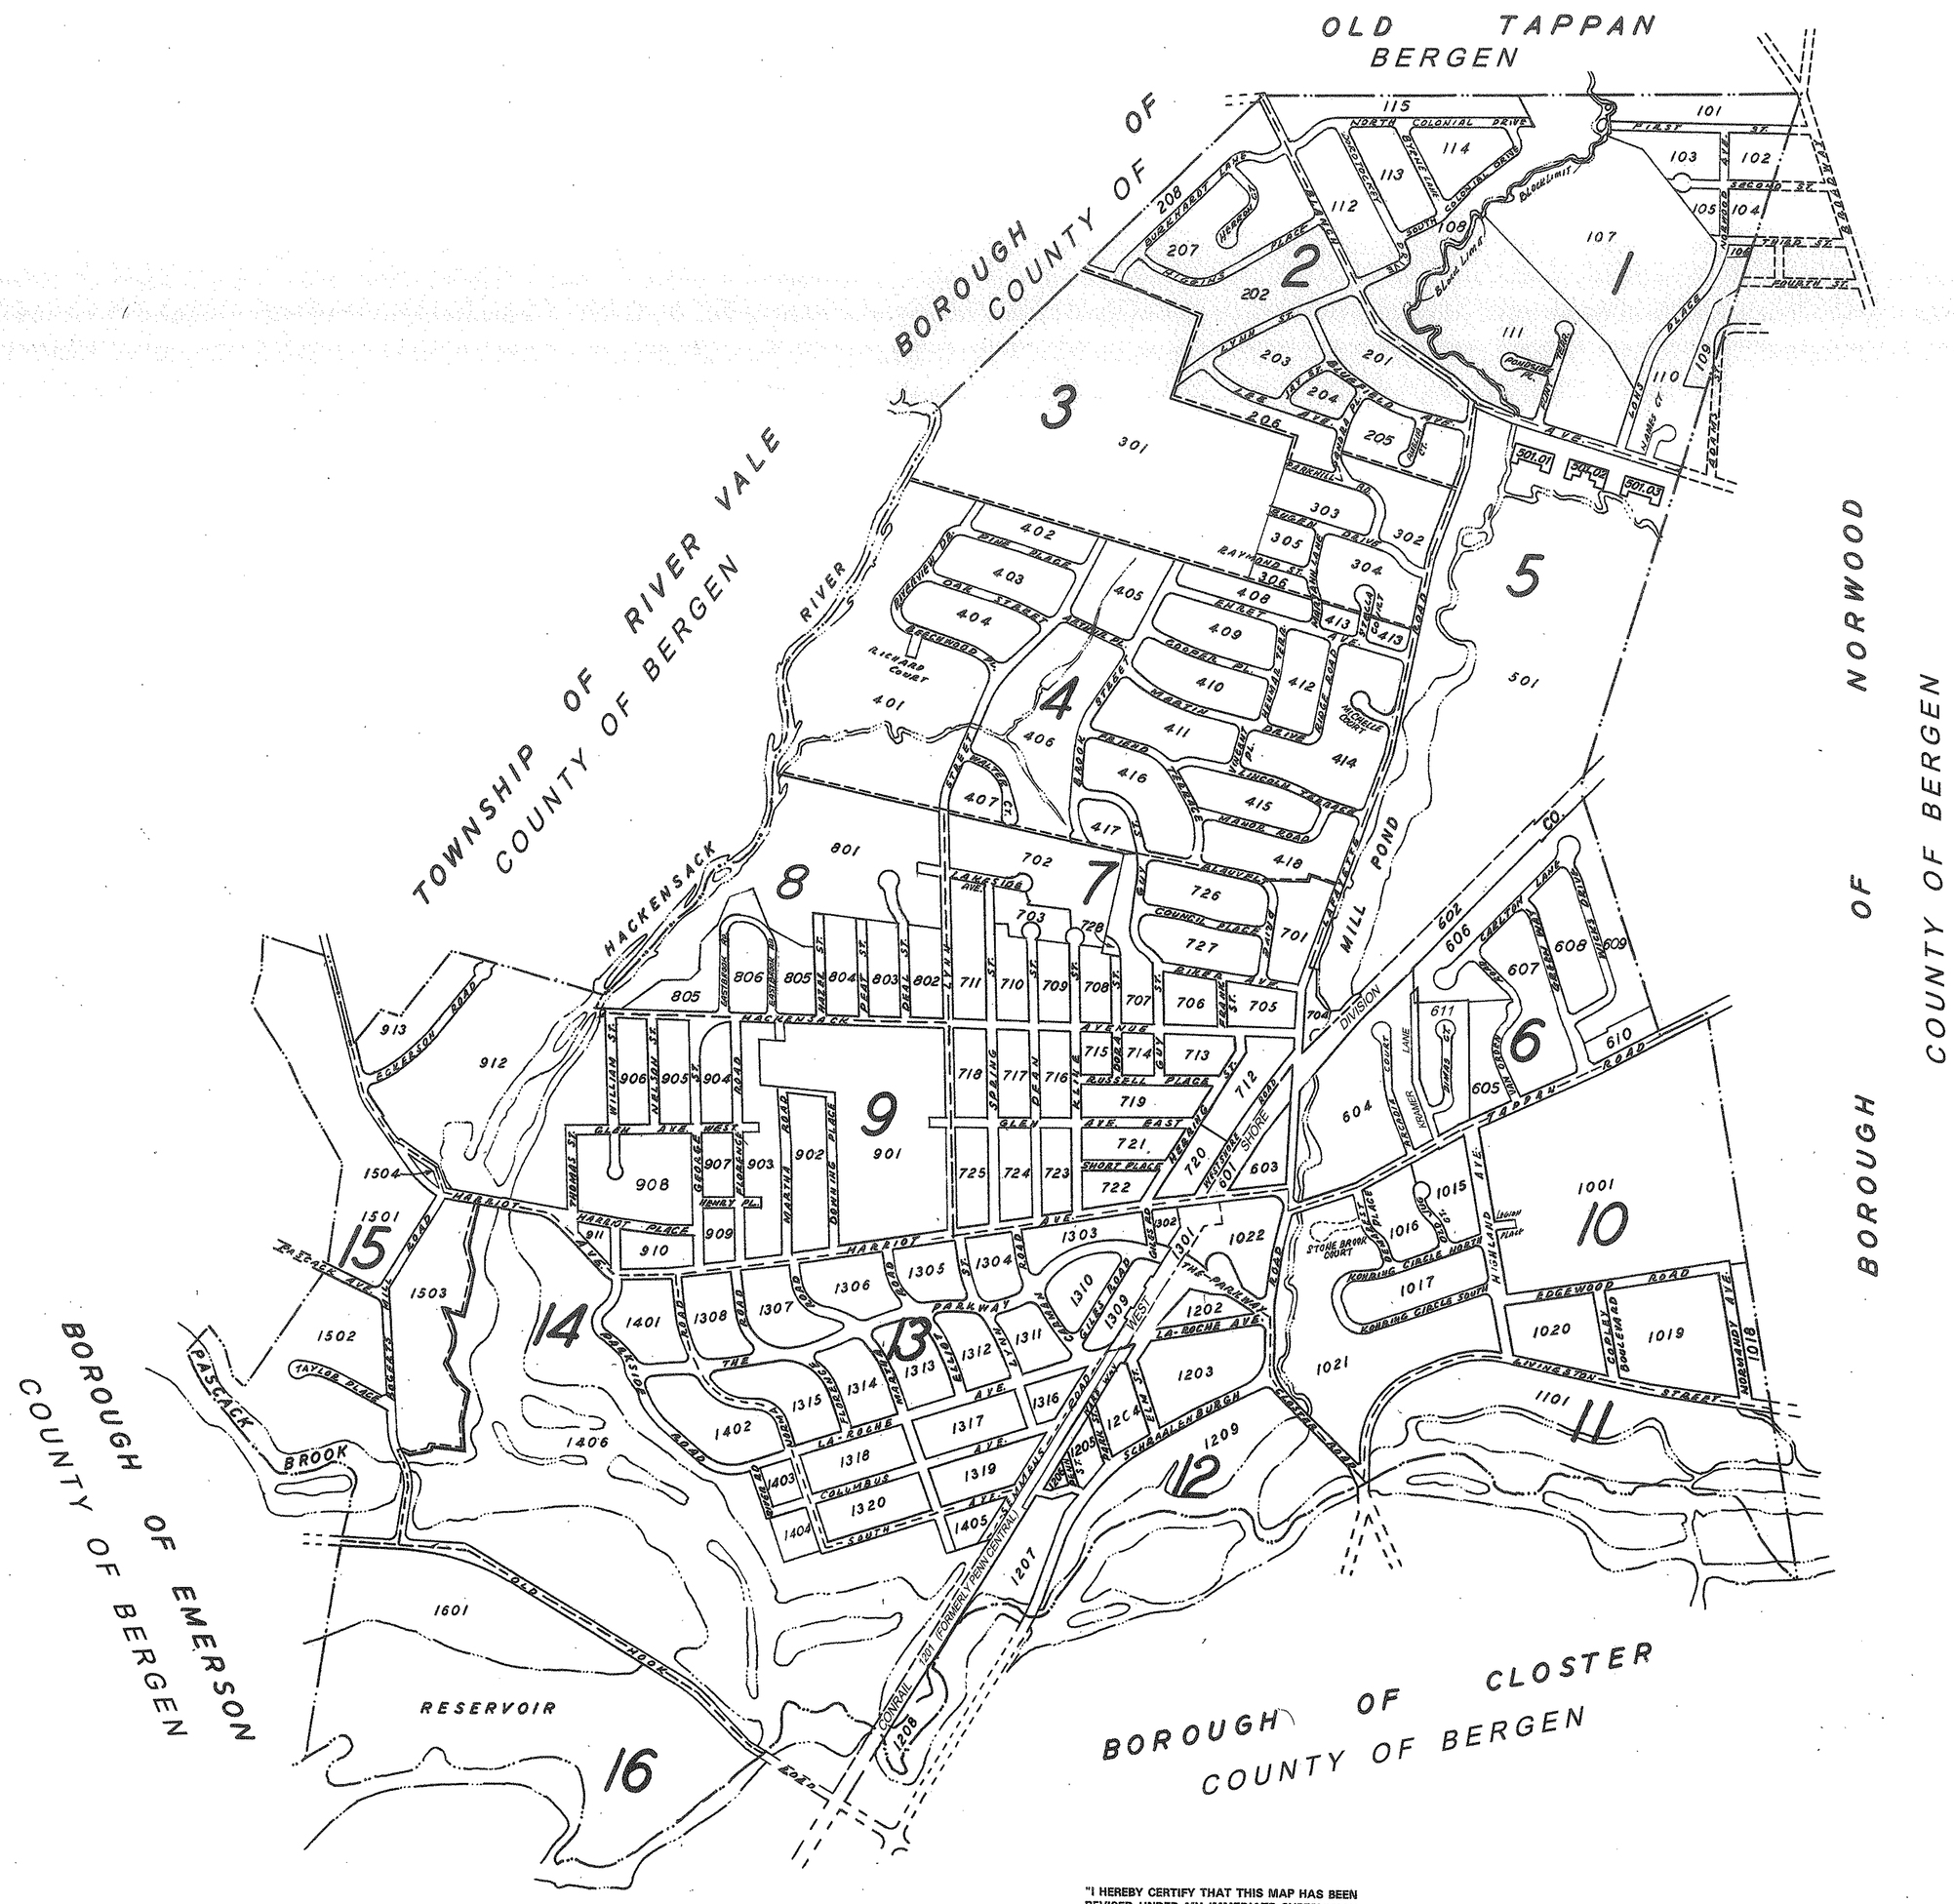

LEGEND

909	BLOCK NUMBER
6	LOT NUMBER
----	SHEET LIMIT
——	LOT LINE
▬▬	BLOCK LINE
··—··	BOROUGH LINE

1. THIS MAP SUPERCEDES MAP APPROVED ON AUGUST 9, 1938, SERIAL NO. 71.
2. THIS MAP IS USED FOR ASSESSMENT PURPOSES.

THIS MAP IS A SCANNED COPY OF THE TAX MAP PREPARED BY A.C. HOBELMAN, REVISED BY LOUIS A. RAIMONDI, P.L.S. LICENSE NO. 10622, DATED FEBRUARY 2005.

APPROVED BY NEW JERSEY DIVISION OF TAXATION

SIGNED BY:
JAMES J. COLL, CHIEF LOCAL ASSESSMENT COMPLIANCE
SANTO C. DIDONATO, SUPERVISOR

DATED: JUNE 7, 2005 SERIAL NO. 859

"I HEREBY CERTIFY THAT THIS MAP HAS BEEN REVISED UNDER MY IMMEDIATE SUPERVISION AND SAID REVISIONS COMPLY WITH THE LAWS OF THE STATE OF NEW JERSEY."

Louis A. Raimondi, N.J. P.E. & L.S. Reg. № 10622

I HEREBY CERTIFY THAT THIS MAP HAS BEEN REVISED UNDER MY IMMEDIATE SUPERVISION AND SAID REVISIONS COMPLY WITH THE LAWS OF THE STATE OF NEW JERSEY

Michael J. Neglia, P.E. P.L.S. P.P. NJ Lic. No. 38640

ASSESSMENT MAP
HARRINGTON PARK
BERGEN COUNTY N.J.

SCALE 1 IN.-500 FT.

JAN. 1959
REVISED DEC. 1963
REVISED JAN 1970
A.C.HOBELMAN C.E. REVISED JAN 1992
HARRINGTON PARK N.J. REVISED JAN 1986
REVISED MAR 1991

TO SHOW EXISTING CONDITIONS AS OF APRIL 2012

KEY MAP