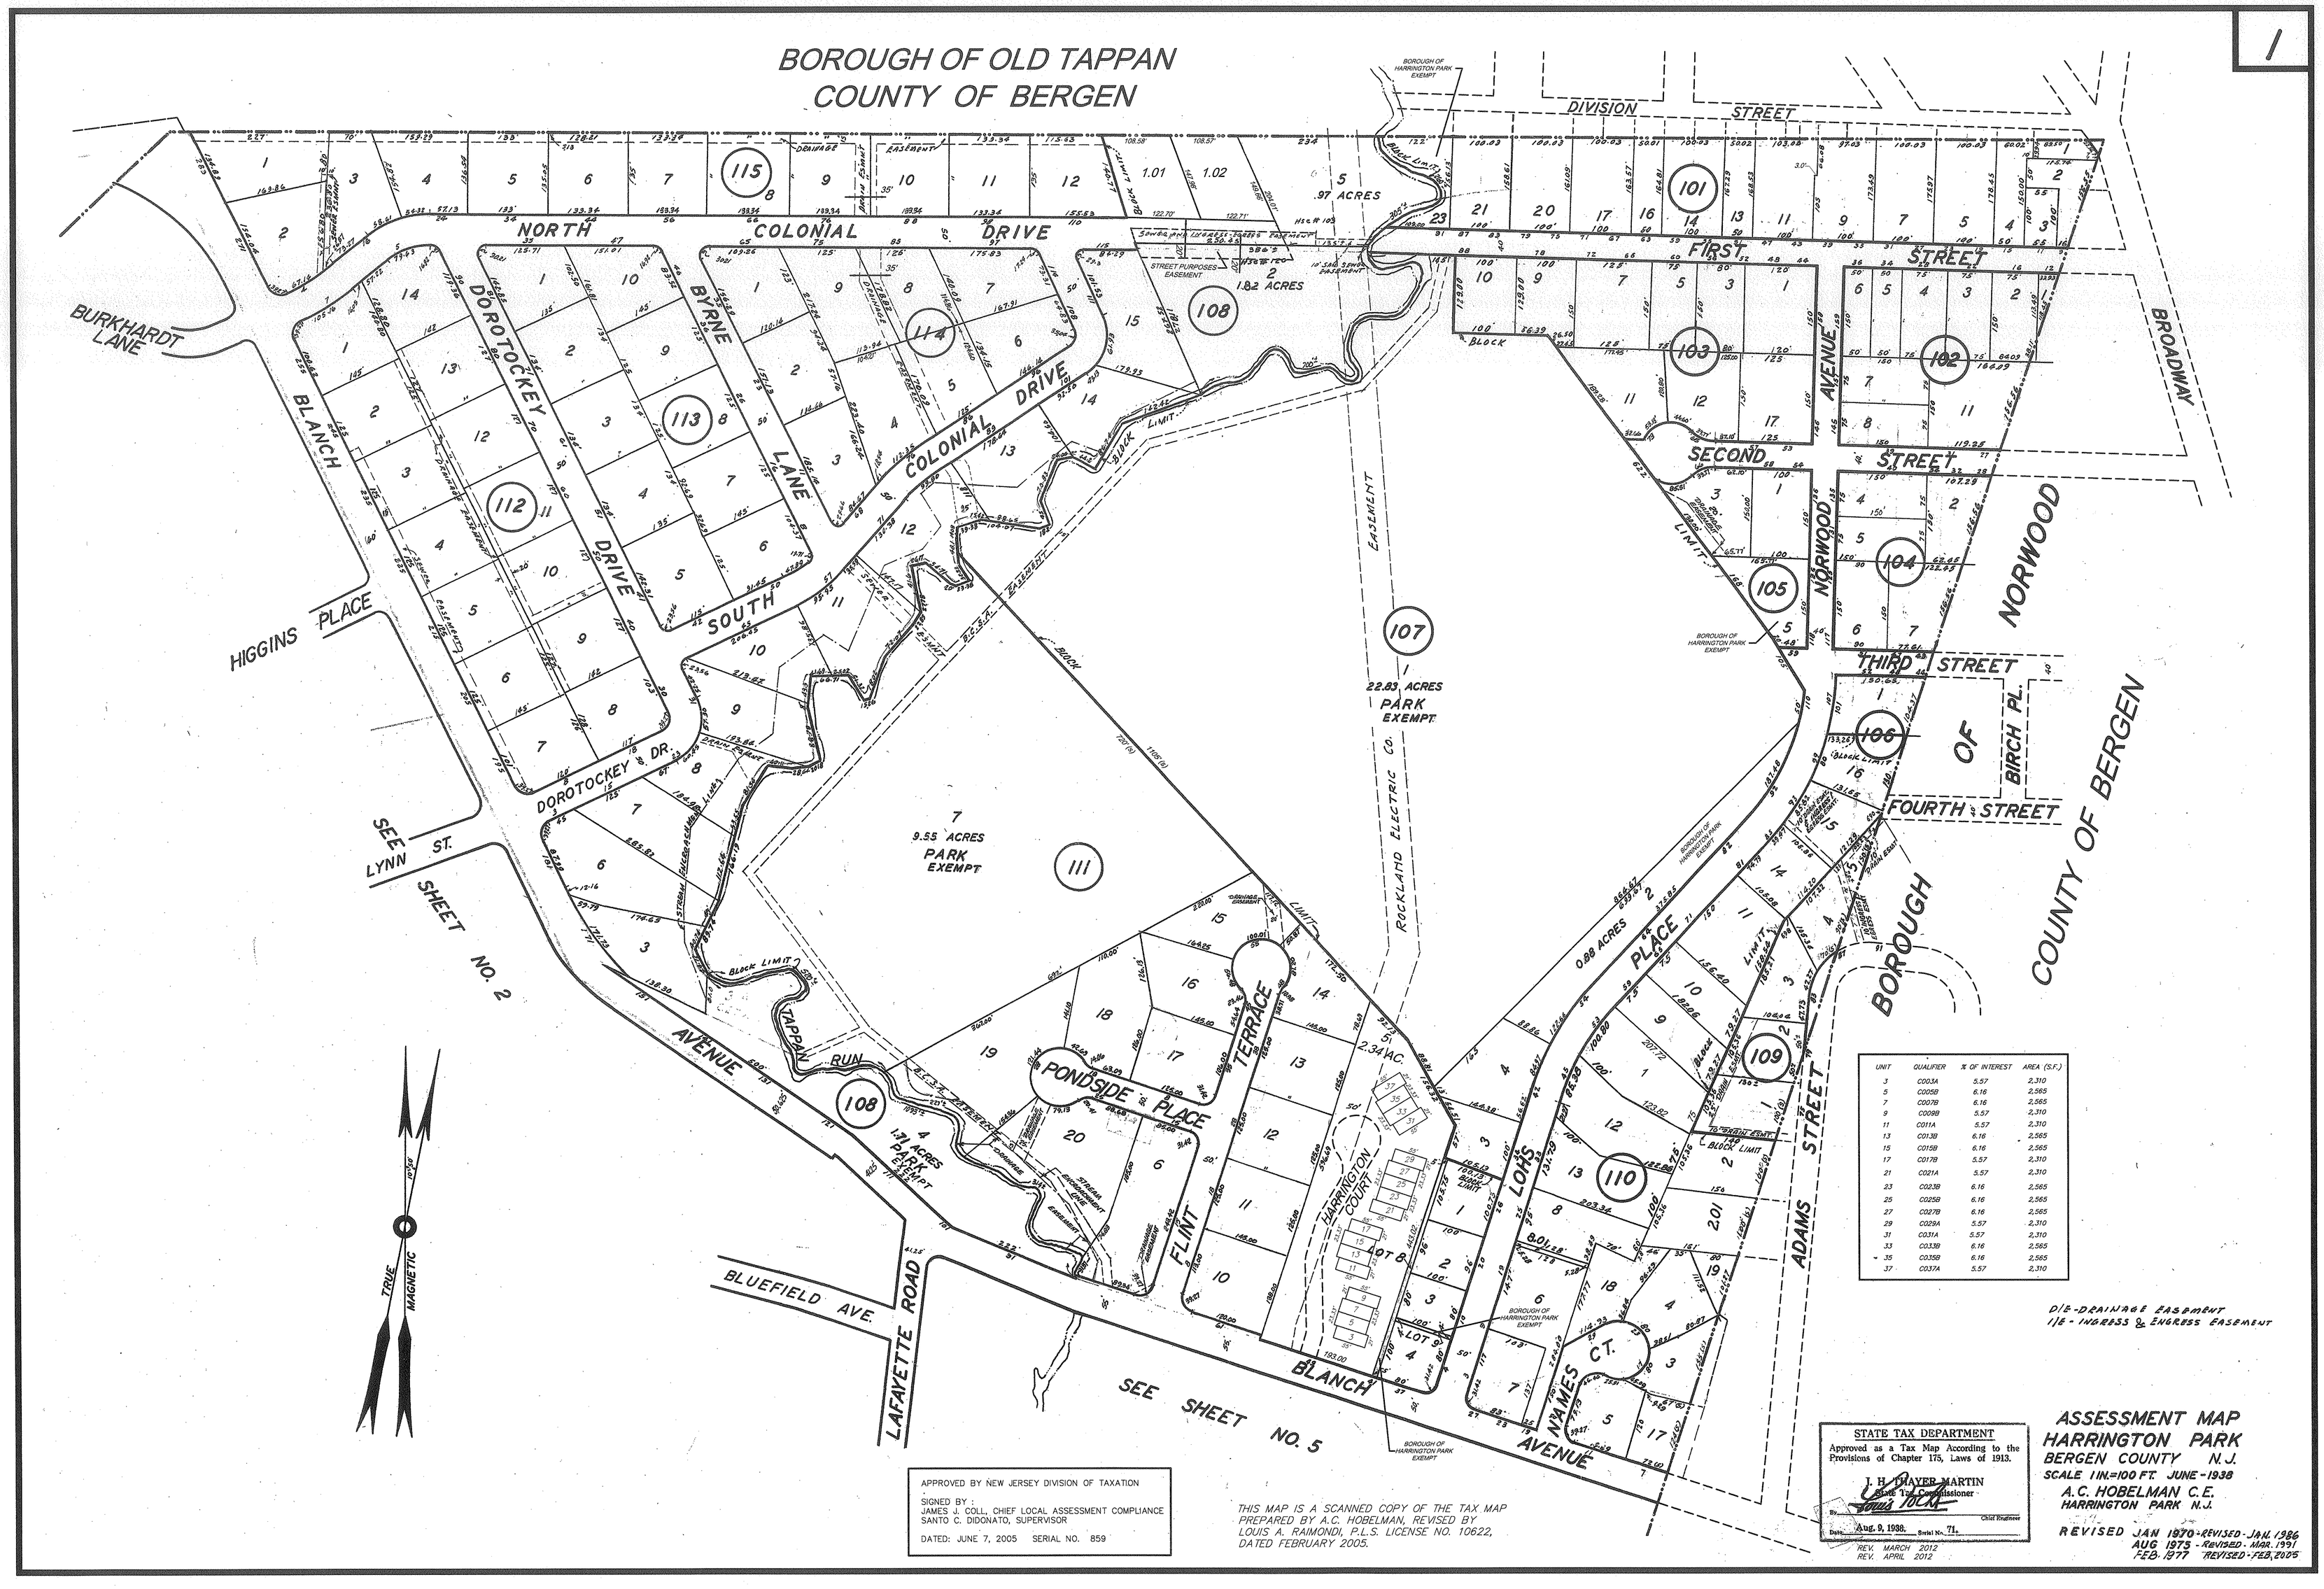

UNIT	QUALIFIER	% OF INTEREST	AREA (S.F.)
3	C003A	5.57	2,310
5	C005B	6.16	2,565
7	C007B	6.16	2,565
9	C009B	5.57	2,310
11	C011A	5.57	2,310
13	C013B	6.16	2,565
15	C015B	6.16	2,565
17	C017B	5.57	2,310
21	C021A	5.57	2,310
23	C023B	6.16	2,565
25	C025B	6.16	2,565
27	C027B	6.16	2,565
29	C029A	5.57	2,310
31	C031A	5.57	2,310
33	C033B	6.16	2,565
35	C035B	6.16	2,565
37	C037A	5.57	2,310

D/E - DRAINAGE EASEMENT
I/E - INGRESS & ENGRESS EASEMENT

APPROVED BY NEW JERSEY DIVISION OF TAXATION

SIGNED BY :
JAMES J. COLL, CHIEF LOCAL ASSESSMENT COMPLIANCE
SANTO C. DIDONATO, SUPERVISOR

DATED: JUNE 7, 2005 SERIAL NO. 859

THIS MAP IS A SCANNED COPY OF THE TAX MAP PREPARED BY A.C. HOBELMAN, REVISED BY LOUIS A. RAIMONDI, P.L.S. LICENSE NO. 10622, DATED FEBRUARY 2005.

STATE TAX DEPARTMENT
Approved as a Tax Map According to the Provisions of Chapter 175, Laws of 1913.
J. H. THAYER MARTIN
State Tax Commissioner
By Louis Tocki
Chief Engineer
Date Aug. 9, 1938. Serial No. 71.
REV. MARCH 2012
REV. APRIL 2012

ASSESSMENT MAP
HARRINGTON PARK
BERGEN COUNTY N.J.
SCALE 1 IN.=100 FT. JUNE - 1938
A.C. HOBELMAN C.E.
HARRINGTON PARK N.J.

REVISED JAN 1970 - REVISED - JAN. 1986
AUG 1975 - REVISED - MAR. 1991
FEB. 1977 REVISED - FEB. 2005