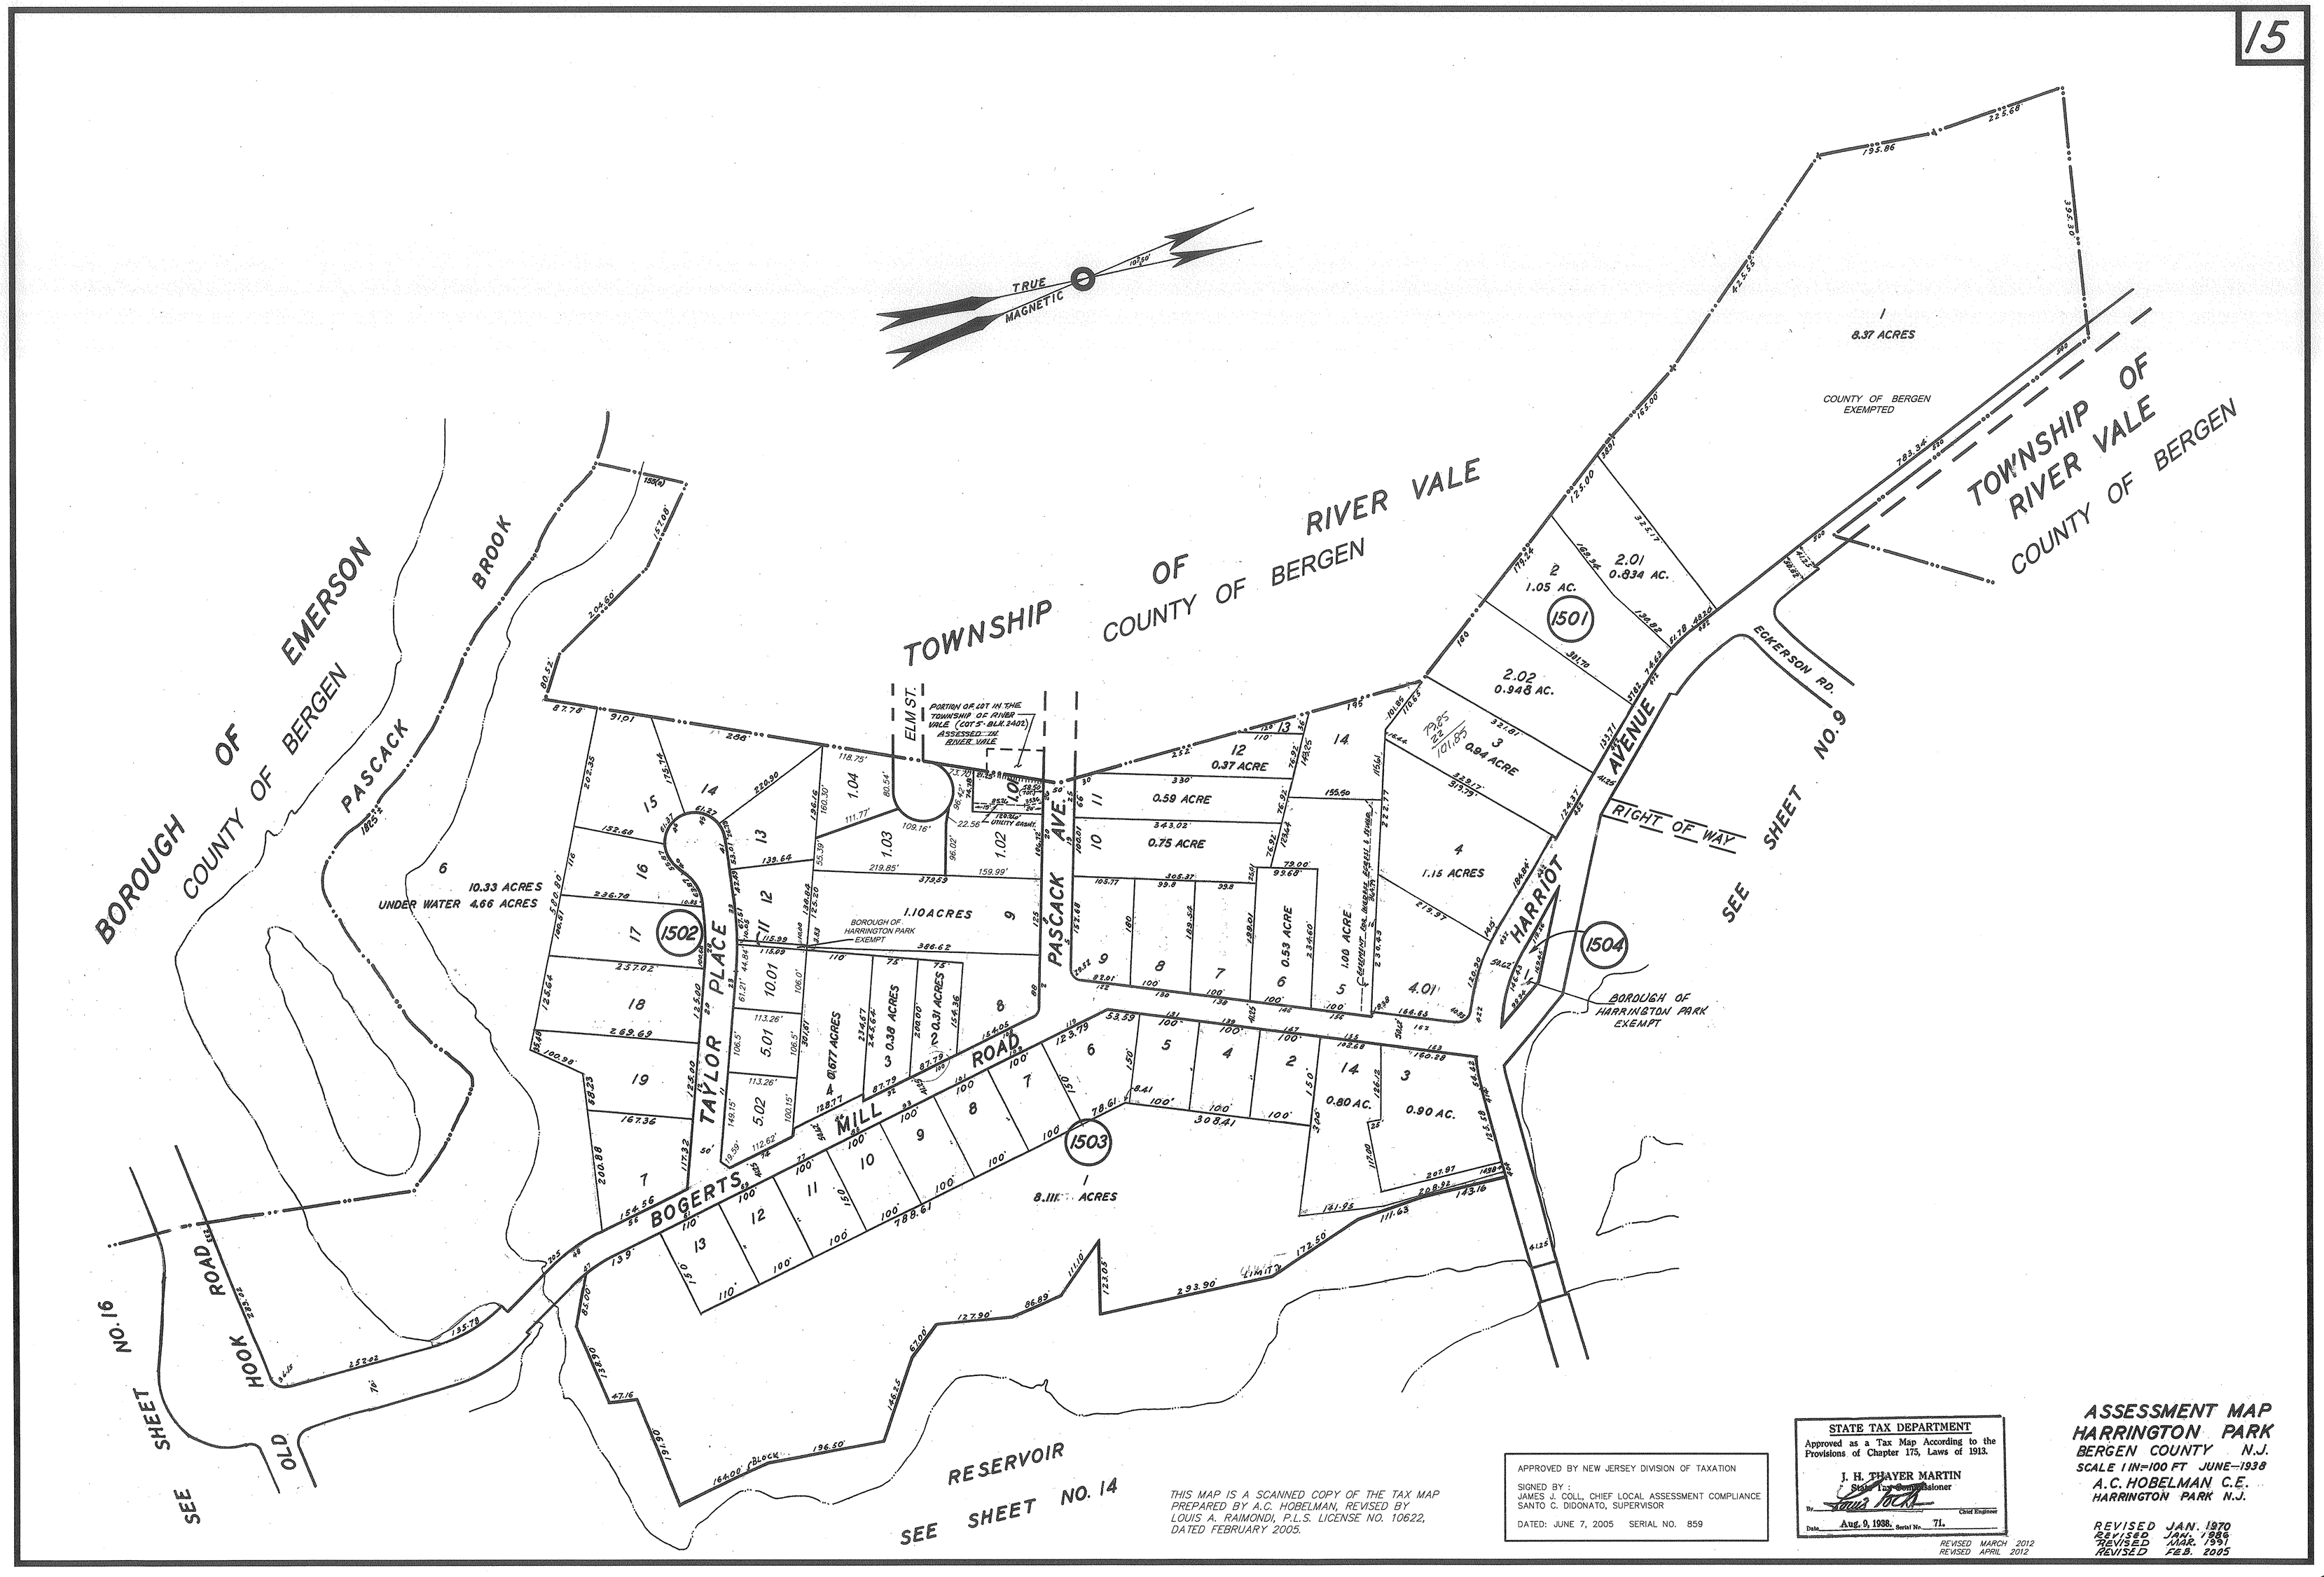

THIS MAP IS A SCANNED COPY OF THE TAX MAP PREPARED BY A.C. HOBELMAN, REVISED BY LOUIS A. RAIMONDI, P.L.S. LICENSE NO. 10622, DATED FEBRUARY 2005.

APPROVED BY NEW JERSEY DIVISION OF TAXATION

SIGNED BY :
JAMES J. COLL, CHIEF LOCAL ASSESSMENT COMPLIANCE
SANTO C. DIDONATO, SUPERVISOR

DATED: JUNE 7, 2005 SERIAL NO. 859

STATE TAX DEPARTMENT
Approved as a Tax Map According to the Provisions of Chapter 175, Laws of 1913.
J. H. THAYER MARTIN
State Tax Commissioner
By [signature] Chief Engineer
Date Aug. 9, 1938. Serial No. 71.

REVISED MARCH 2012
REVISED APRIL 2012

ASSESSMENT MAP
HARRINGTON PARK
BERGEN COUNTY N.J.
SCALE 1 IN=100 FT JUNE—1938
A.C. HOBELMAN C.E.
HARRINGTON PARK N.J.

REVISED JAN. 1970
REVISED JAN. 1986
REVISED MAR. 1991
REVISED FEB. 2005