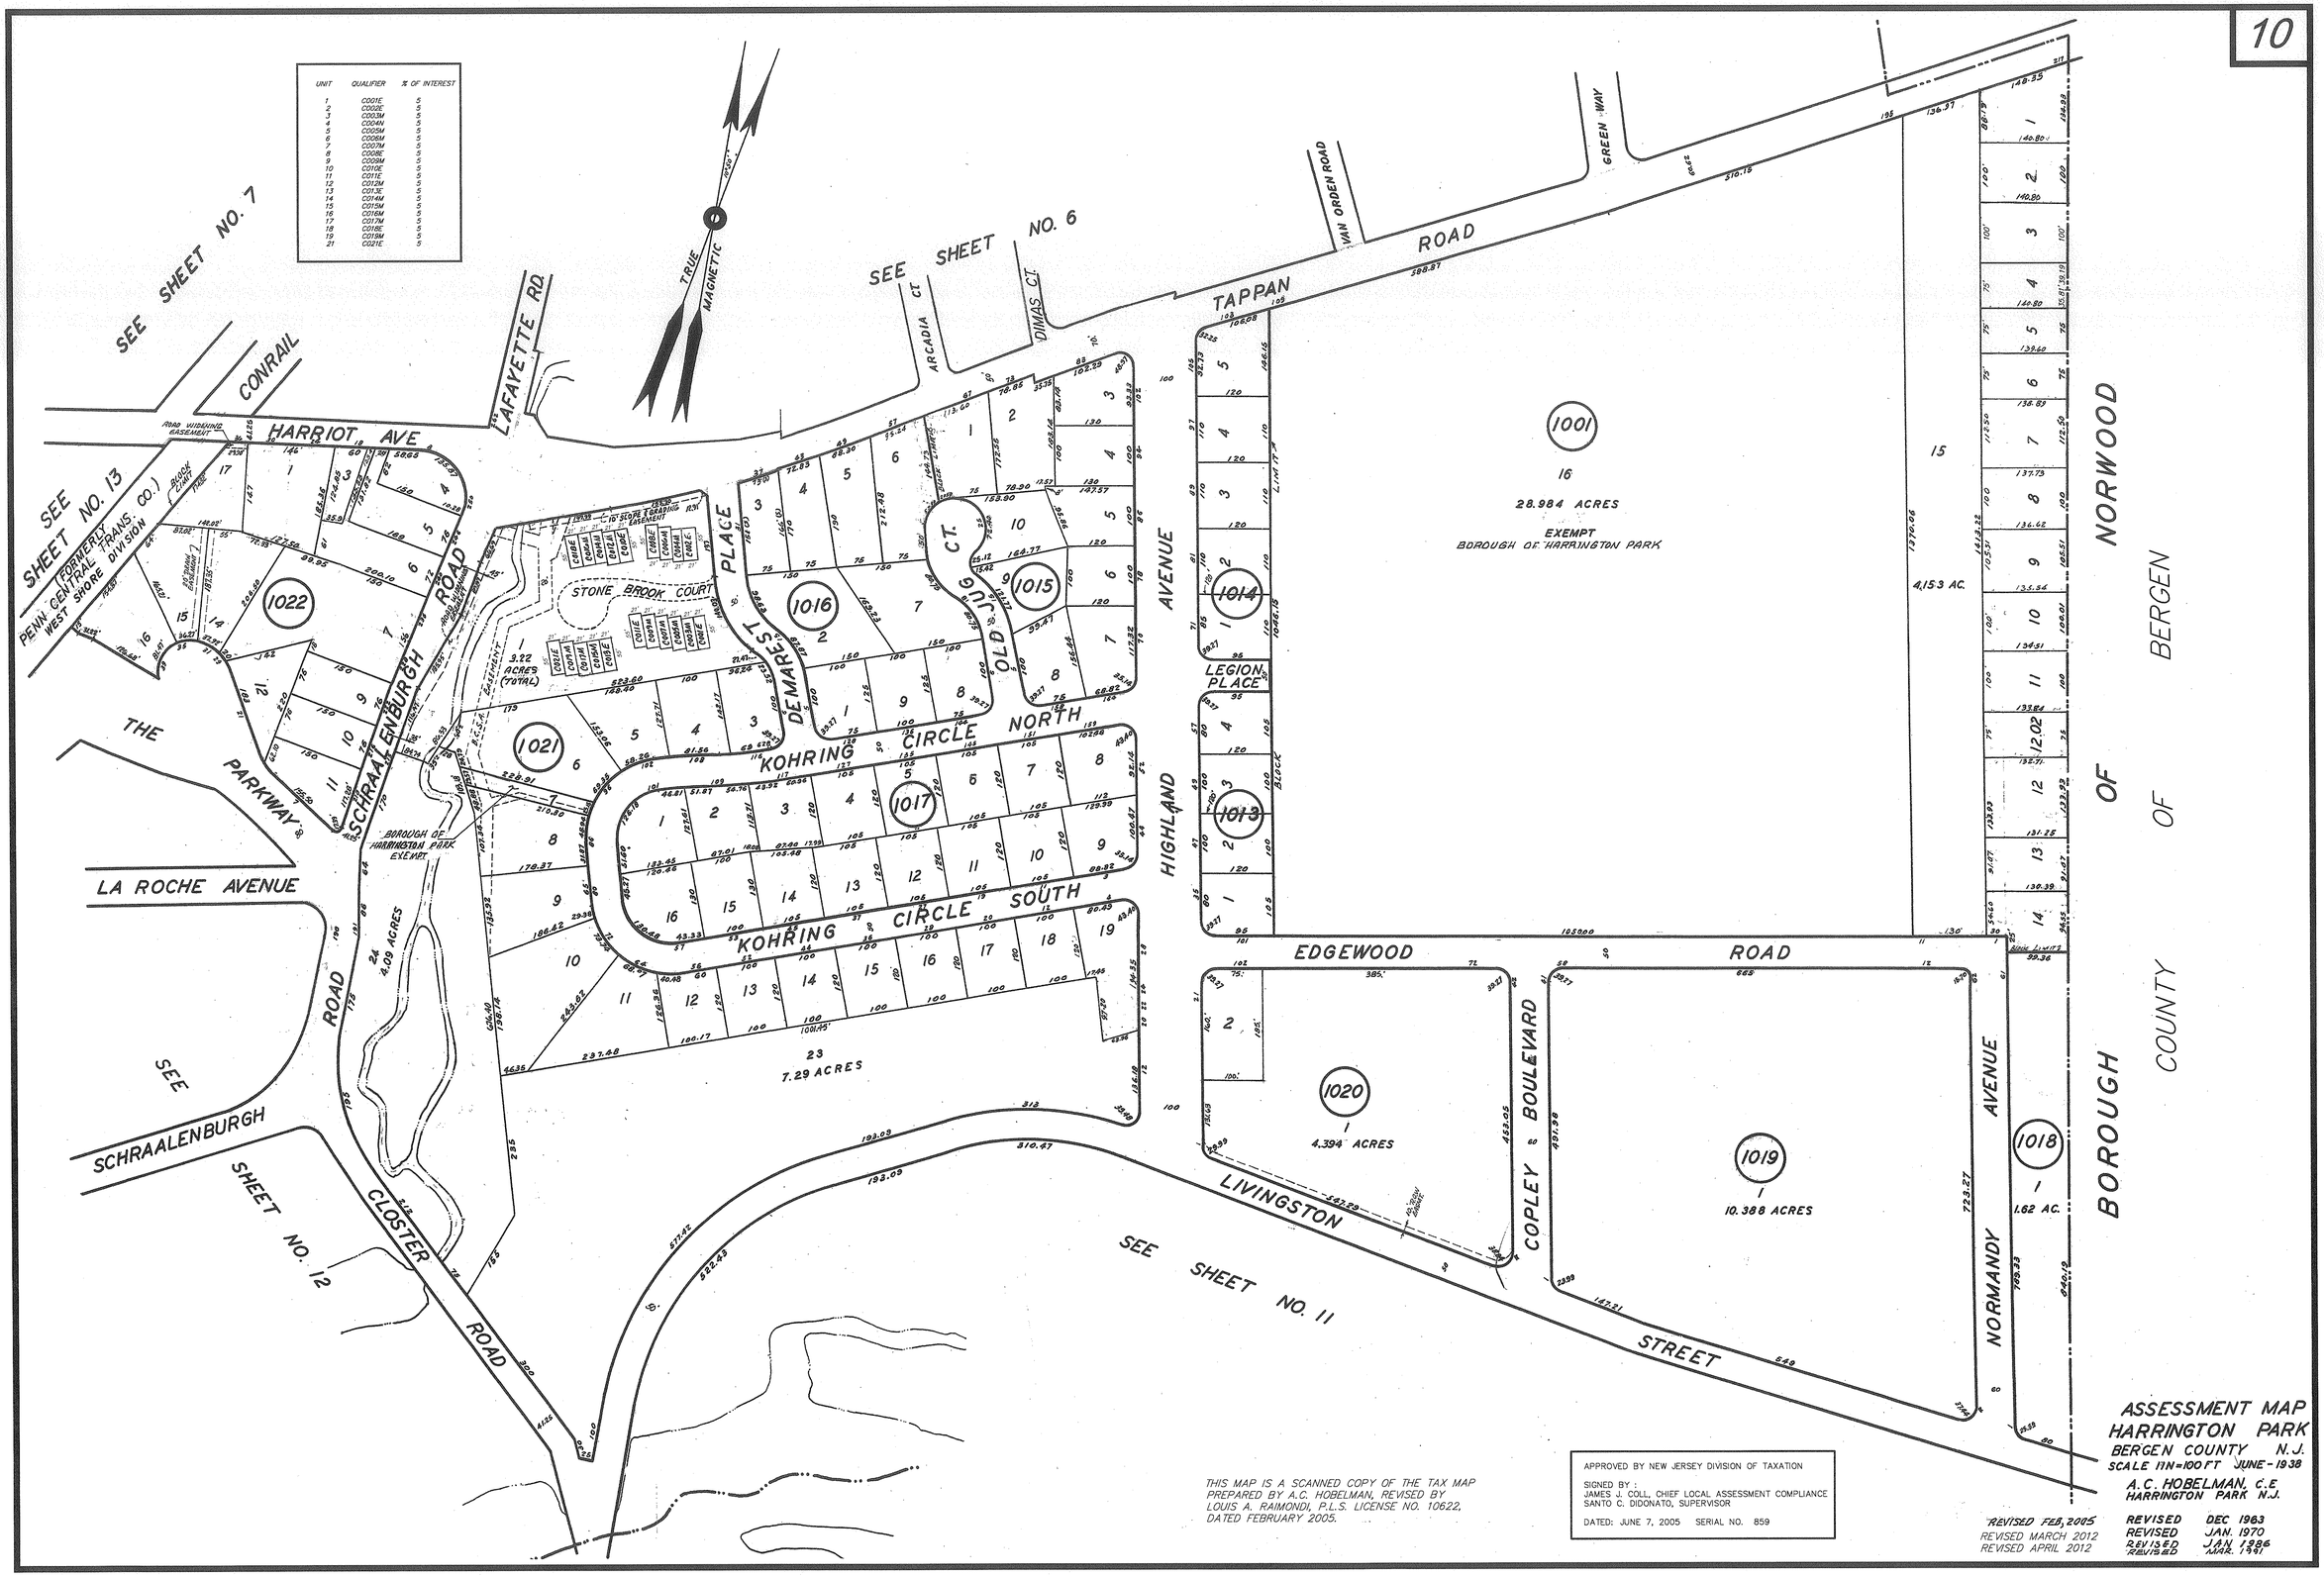

UNIT	QUALIFIER	% OF INTEREST
1	C001E	5
2	C002E	5
3	C003M	5
4	C004M	5
5	C005M	5
6	C006M	5
7	C007M	5
8	C008E	5
9	C009M	5
10	C010E	5
11	C011E	5
12	C012M	5
13	C013E	5
14	C014M	5
15	C015M	5
16	C016M	5
17	C017M	5
18	C018E	5
19	C019M	5
21	C021E	5

THIS MAP IS A SCANNED COPY OF THE TAX MAP PREPARED BY A.C. HOBELMAN, REVISED BY LOUIS A. RAIMONDI, P.L.S. LICENSE NO. 10622, DATED FEBRUARY 2005.

APPROVED BY NEW JERSEY DIVISION OF TAXATION

SIGNED BY :
JAMES J. COLL, CHIEF LOCAL ASSESSMENT COMPLIANCE
SANTO C. DIDONATO, SUPERVISOR

DATED: JUNE 7, 2005 SERIAL NO. 859

REVISED FEB. 2005
REVISED MARCH 2012
REVISED APRIL 2012

REVISED DEC 1963
REVISED JAN. 1970
REVISED JAN. 1986
REVISED MAR. 1941

ASSESSMENT MAP
HARRINGTON PARK
BERGEN COUNTY N.J.
SCALE 1IN=100FT JUNE-1938
A.C. HOBELMAN, C.E.
HARRINGTON PARK N.J.